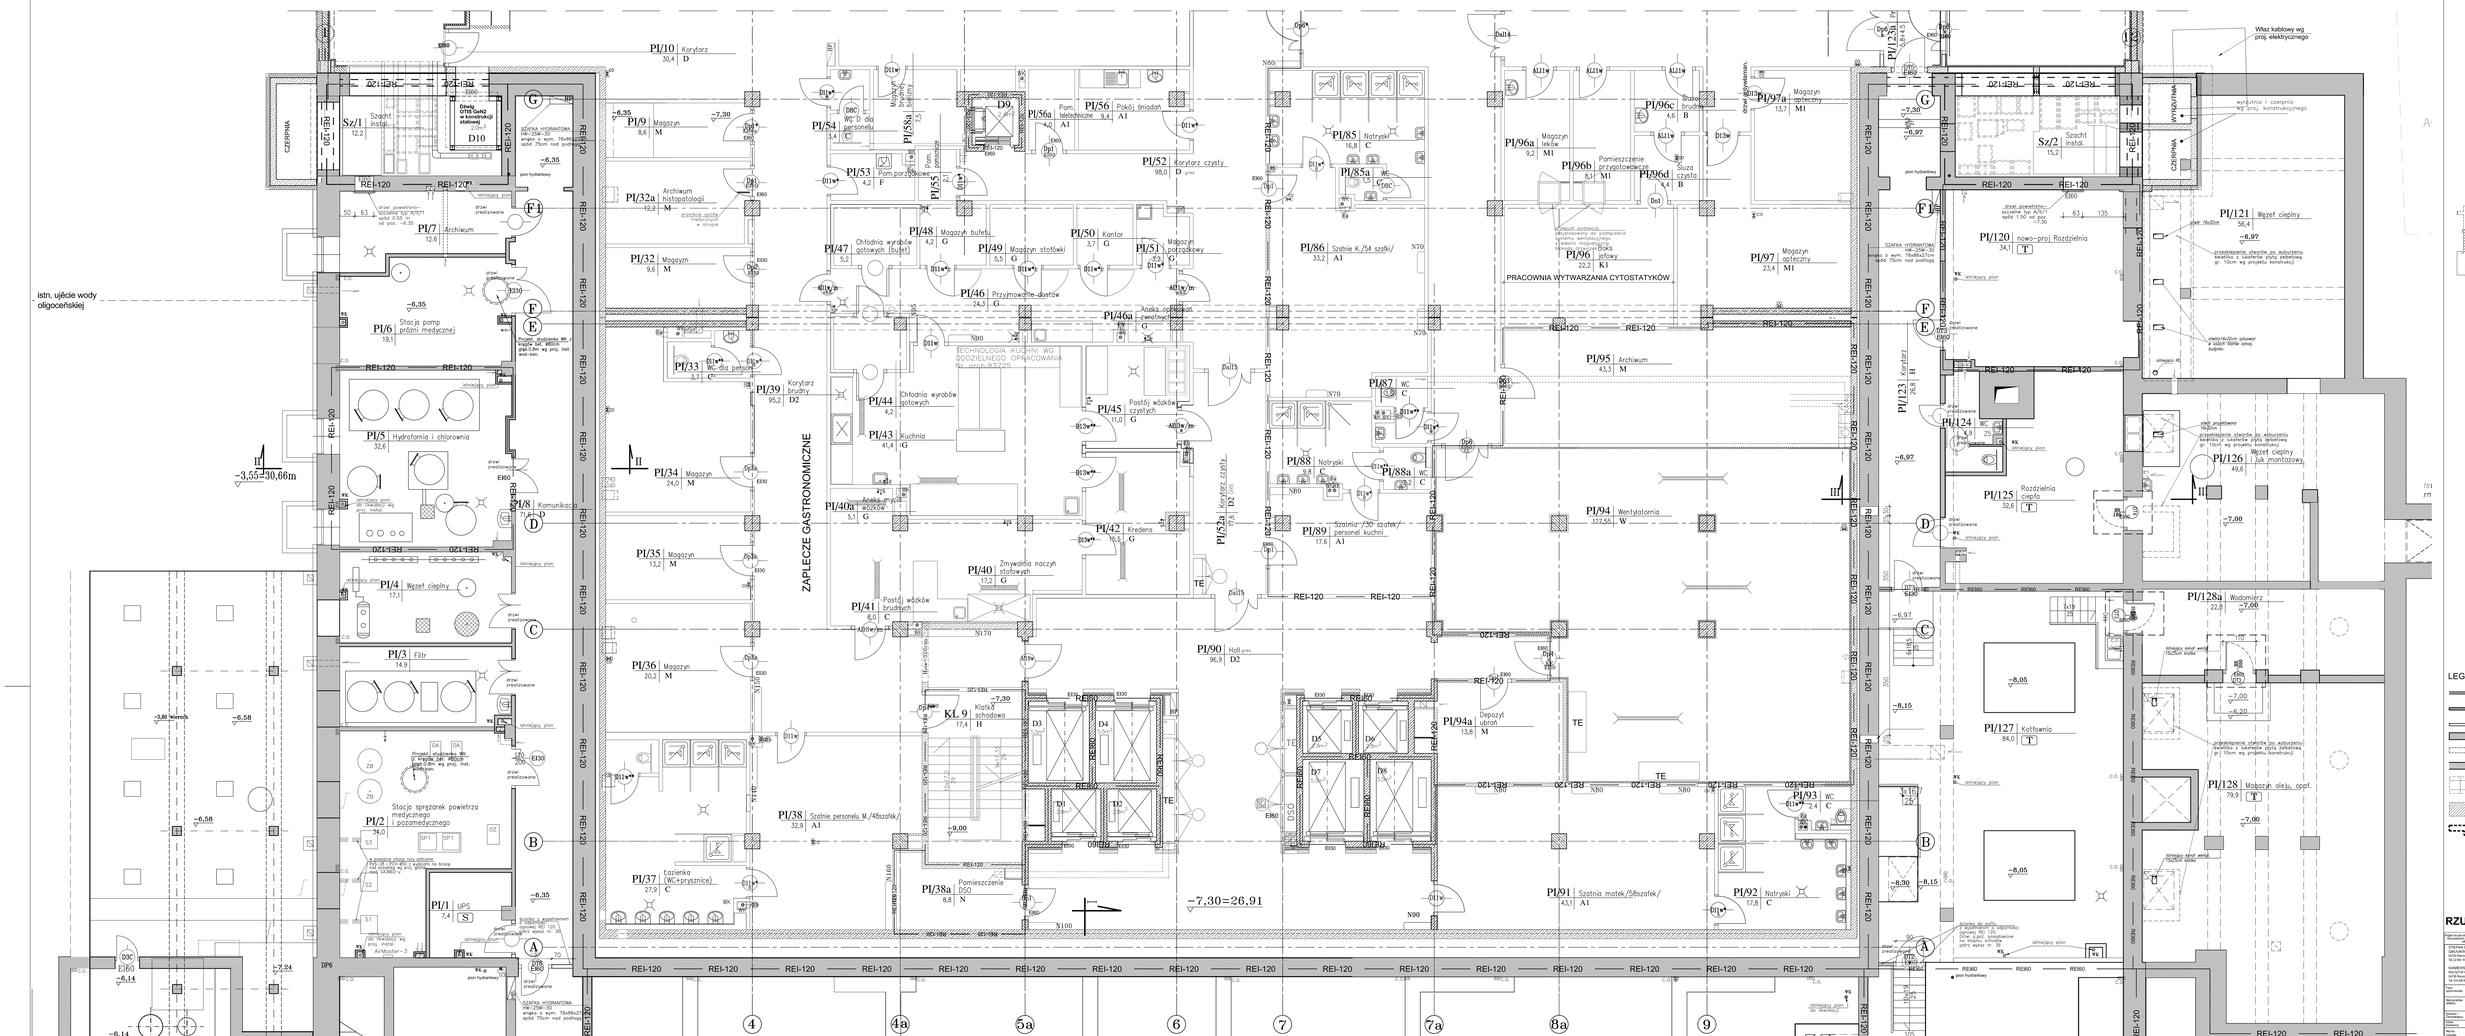
ZAPLECZE GASTRONOMICZNE
PRACOWNIA WYTWARZANIA CYTOSTATYKÓW
TECHNOLOGIA KUCHNI WG ODDZIELNEGO OPRACOWANIA
istn. ujęcie wody oligoceńskiej
Właz kablowy wg proj. elektrycznego
PI/10 Korytarz 30,4 D
PI/5 Hydrofornia i chlorownia 32,6
PI/6 Stacja pomp próżni medycznej 19,1
PI/7 Archiwum 12,6
PI/32a Archiwum histopatologii 12,2 M
PI/32 Magazyn 9,6 M
PI/33 WC-dla personelu 3,7 C
PI/34 Magazyn 24,0 M
PI/35 Magazyn 13,2 M
PI/36 Magazyn 20,2 M
PI/37 Łazienka (WC-sprzątnicie) 27,9 C
PI/38 Szatnie personelu M./48szafek/ 32,9 A1
PI/38a Pomieszczenie DSO 8,8 N
PI/39 Korytarz brudny 95,2 D2
PI/40 Zmywalnia naczyń stołowych 17,2 G
PI/41 Postój wózków brudnych 6,0 C
PI/42 Kredens 16,5 G
PI/43 Kuchnia 41,4 G
PI/44 Chłodnia wyrobów gotowych 4,2
PI/45 Postój wózków czystych 11,0 G
PI/46 Przyjmowanie dostaw 24,3 G
PI/47 Chłodnia wyrobów gotowych (bufet) 5,2
PI/48 Magazyn bufetu 4,2 G
PI/49 Magazyn stołówki 5,5 G
PI/50 Kantor 3,7 G
PI/51 Magazyn porządkowy 5,5 G
PI/52 Korytarz czysty 96,0 D
PI/52a Korytarz czysty 10,6 D2
PI/53 Pom.porządkowe 4,2 F
PI/54 WC-D dla personelu 3,4 C
PI/56 Pokój śniadań 9,4 A1
PI/56a Pom. telefoniczne 4,2 A1
PI/85 Natryski 16,8 C
PI/85a WC
PI/86 Szatnie K./54 szafki/ 33,2 A1
PI/87 WC 3,2 C
PI/88 Natryski 9,8 C
PI/88a WC 3,2 C
PI/89 Szatnia-/30 szafek/ personel kuchni 17,6 A1
PI/90 Holl 96,9 D2
PI/91 Szatnia matek /58szafek/ 43,1 A1
PI/92 Natryski 17,8 C
PI/93 WC 7,4 C
PI/94 Wentylatornia 377,55 W
PI/94a Depozyt ubrań 13,8 M
PI/95 Archiwum 43,3 M
PI/96 Boks jałowy 22,2 K1
PI/96a Magazyn leków 9,2 M1
PI/96b Pomieszczenie przygotowania 8,1 M1
PI/96c Śluza brudna 4,6 B
PI/96d Śluza czysta 4,4 B
PI/97 Magazyn opłatczny 23,4 M1
PI/97a Magazyn opłatczny 13,7 M1
PI/120 nowo-proj Rozdzielnia 34,1
PI/121 Węzeł cieplny 56,4
PI/123 Korytarz 28,8 H
PI/124 WC 3,9
PI/125 Rozdzielnia ciepła 32,6
PI/126 Węzeł cieplny i juk montażowy 49,6
PI/127 Kotłownia 84,0
PI/128 Magazyn oleju, opał. 79,9
PI/128a Wodomierz 22,8
Sz/1 Szacht instal. 12,2
Sz/2 Szacht instal. 15,2
CZERPNIA
WYRZUTNIA
Dźwig D10/ GeN2 w konstrukcji klatkowej
D10
D9
D3
D4
D5
D6
D7
D8
D1
D2
KL 9 Klatka schodowa 17,4 H
TE
REI-120
REW-60
EI60
EW60
N80
N70
N90
N100
N150
N160
N170
-3,55=30,66m
-7,30=26,91
-3,80 warstwa
-6,58
-6,14
-7,24
-6,35
-7,30
-9,00
-8,05
-8,15
-8,30
-7,00
-6,97
-6,20
-3,55
-3,80
-6,58
-6,14
-7,24
-6,35
-7,30
-9,00
-8,05
-8,15
-8,30
-7,00
-6,97
-6,20
-3,55
-3,80
-6,58
-6,14
-7,24
-6,35
-7,30
-9,00
-8,05
-8,15
-8,30
-7,00
-6,97
-6,20
4
4a
5a
6
7
7a
8a
9
A
B
C
D
E
F
G
I
II
III
IV
V
VI
VII
VIII
IX
X
XI
XII
XIII
XIV
XV
XVI
XVII
XVIII
XIX
XX
XXI
XXII
XXIII
XXIV
XXV
XXVI
XXVII
XXVIII
XXIX
XXX
XXXI
XXXII
XXXIII
XXXIV
XXXV
XXXVI
XXXVII
XXXVIII
XXXIX
XXXX
XXXXI
XXXXII
XXXXIII
XXXXIV
XXXXV
XXXXVI
XXXXVII
XXXXVIII
XXXXIX
XXXXX
XXXXXI
XXXXXII
XXXXXIII
XXXXXIV
XXXXXV
XXXXXVI
XXXXXVII
XXXXXVIII
XXXXXIX
XXXXXX
XXXXXXI
XXXXXXII
XXXXXXIII
XXXXXXIV
XXXXXXV
XXXXXXVI
XXXXXXVII
XXXXXXVIII
XXXXXXIX
XXXXXXX
XXXXXXXI
XXXXXXXII
XXXXXXXIII
XXXXXXXIV
XXXXXXXV
XXXXXXXVI
XXXXXXXVII
XXXXXXXVIII
XXXXXXXIX
XXXXXXXX
XXXXXXXXI
XXXXXXXXII
XXXXXXXXIII
XXXXXXXXIV
XXXXXXXXV
XXXXXXXXVI
XXXXXXXXVII
XXXXXXXXVIII
XXXXXXXXIX
XXXXXXXXX
XXXXXXXXXI
XXXXXXXXXII
XXXXXXXXXIII
XXXXXXXXXIV
XXXXXXXXXV
XXXXXXXXXVI
XXXXXXXXXVII
XXXXXXXXXVIII
XXXXXXXXXIX
XXXXXXXXXX
XXXXXXXXXXI
XXXXXXXXXXII
XXXXXXXXXXIII
XXXXXXXXXXIV
XXXXXXXXXXV
XXXXXXXXXXVI
XXXXXXXXXXVII
XXXXXXXXXXVIII
XXXXXXXXXXIX
XXXXXXXXXXX
XXXXXXXXXXXI
XXXXXXXXXXXII
XXXXXXXXXXXIII
XXXXXXXXXXXIV
XXXXXXXXXXXV
XXXXXXXXXXXVI
XXXXXXXXXXXVII
XXXXXXXXXXXVIII
XXXXXXXXXXXIX
XXXXXXXXXXXX
XXXXXXXXXXXXI
XXXXXXXXXXXXII
XXXXXXXXXXXXIII
XXXXXXXXXXXXIV
XXXXXXXXXXXXV
XXXXXXXXXXXXVI
XXXXXXXXXXXXVII
XXXXXXXXXXXXVIII
XXXXXXXXXXXXIX
XXXXXXXXXXXXX
XXXXXXXXXXXXXI
XXXXXXXXXXXXXII
XXXXXXXXXXXXXIII
XXXXXXXXXXXXXIV
XXXXXXXXXXXXXV
XXXXXXXXXXXXXVI
XXXXXXXXXXXXXVII
XXXXXXXXXXXXXVIII
XXXXXXXXXXXXXIX
XXXXXXXXXXXXXX
XXXXXXXXXXXXXXI
XXXXXXXXXXXXXXII
XXXXXXXXXXXXXXIII
XXXXXXXXXXXXXXIV
XXXXXXXXXXXXXXV
XXXXXXXXXXXXXXVI
XXXXXXXXXXXXXXVII
XXXXXXXXXXXXXXVIII
XXXXXXXXXXXXXXIX
XXXXXXXXXXXXXXX
XXXXXXXXXXXXXXXI
XXXXXXXXXXXXXXXII
XXXXXXXXXXXXXXXXXXXXXXXXXXXXXXXXXXXXXXXXXXXIV
XXXXXXXXXXXXXXXXXXXXXXXXXXXXXXXXXXXXXXXXXXXV
XXXXXXXXXXXXXXXXXXXXXXXXXXXXXXXXXXXXXXXXXXXVI
XXXXXXXXXXXXXXXXXXXXXXXXXXXXXXXXXXXXXXXXXXXVII
XXXXXXXXXXXXXXXXXXXXXXXXXXXXXXXXXXXXXXXXXXXVIII
XXXXXXXXXXXXXXXXXXXXXXXXXXXXXXXXXXXXXXXXXXXIX
XX